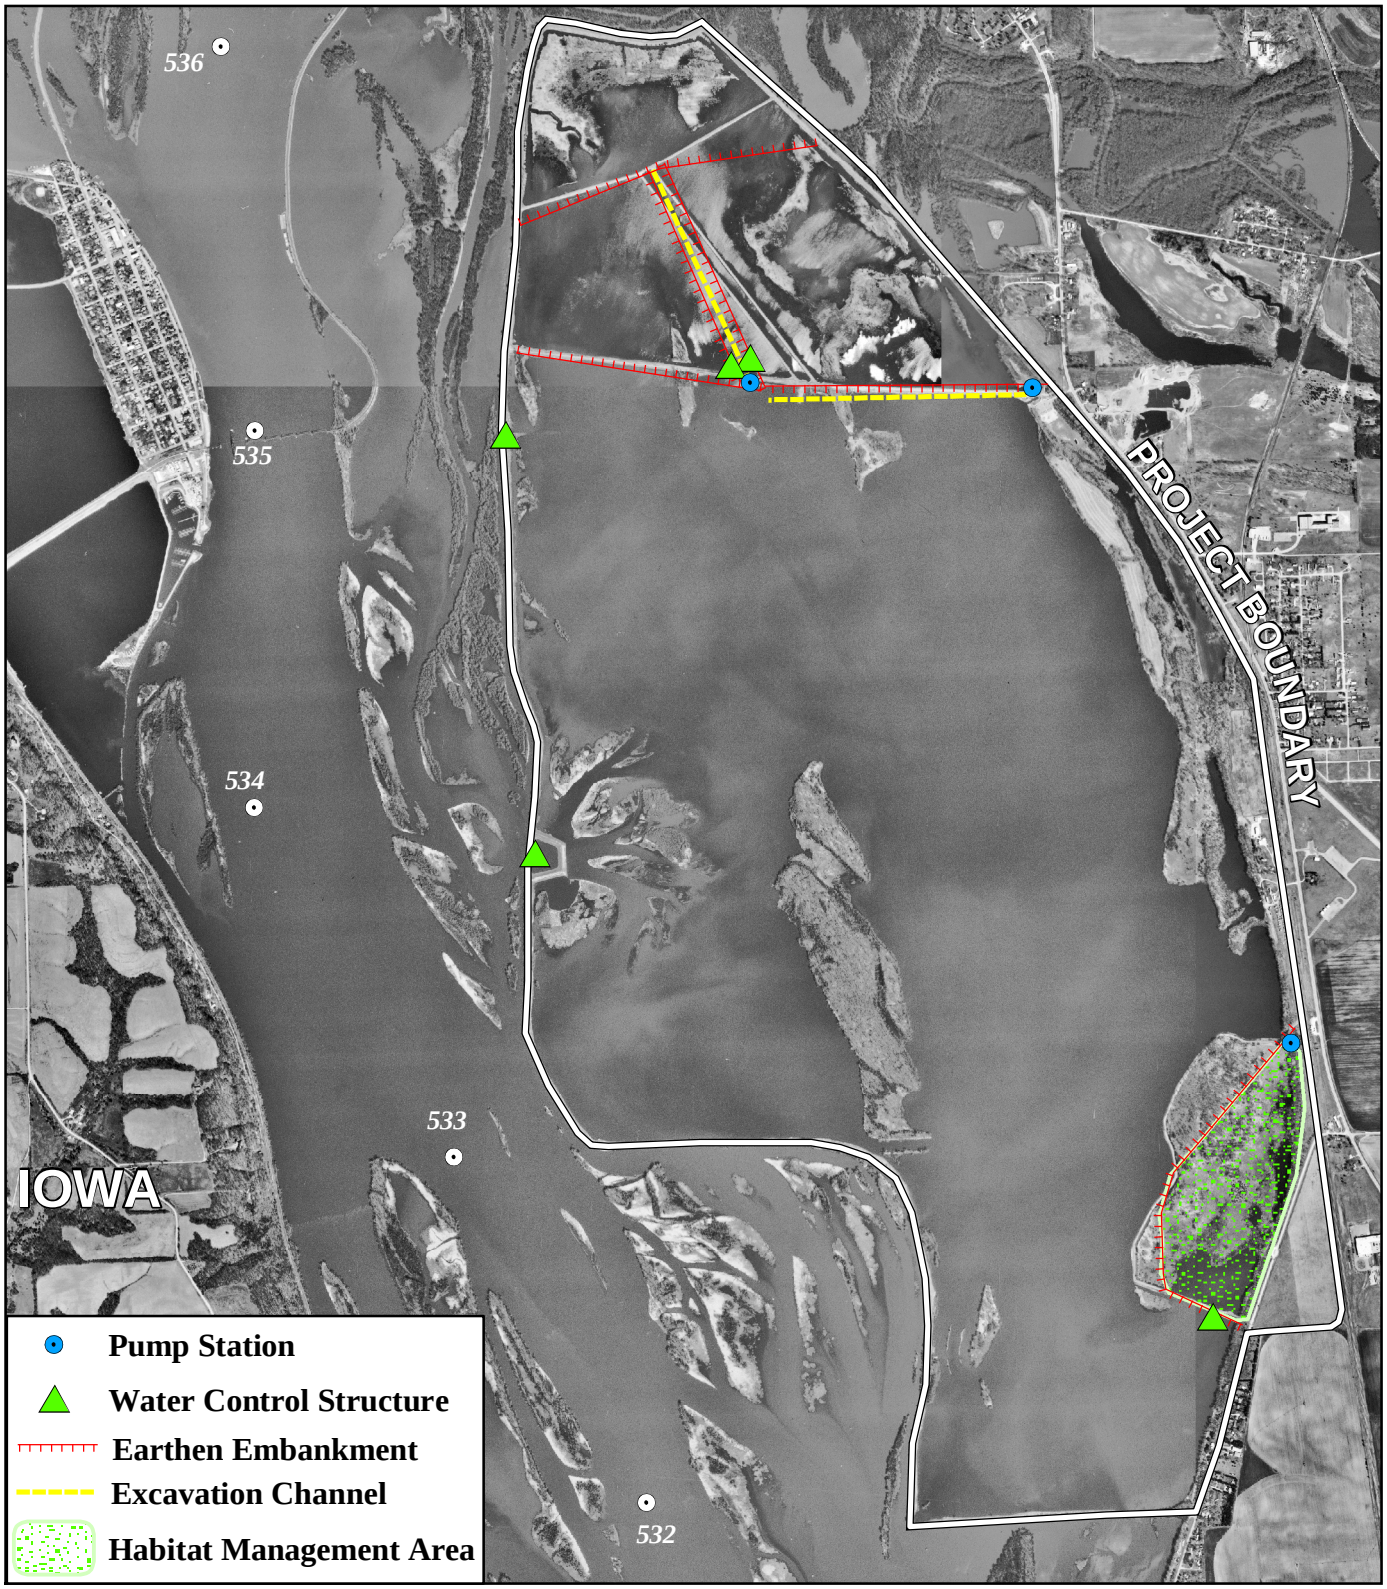
536
535
534
533
532
IOWA
PROJECT BOUNDARY
Pump Station
Water Control Structure
Earthen Embankment
Excavation Channel
Habitat Management Area

Spring Lake

N

0
2,000
4,000
8,000
Feet

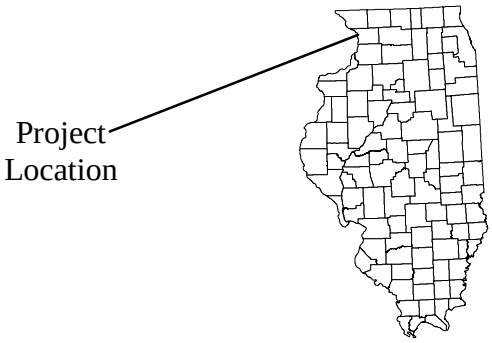
Project
Location